


FRONT ELEVATION


SECTION A-B

ELEVATION B-B


SECTION A-B

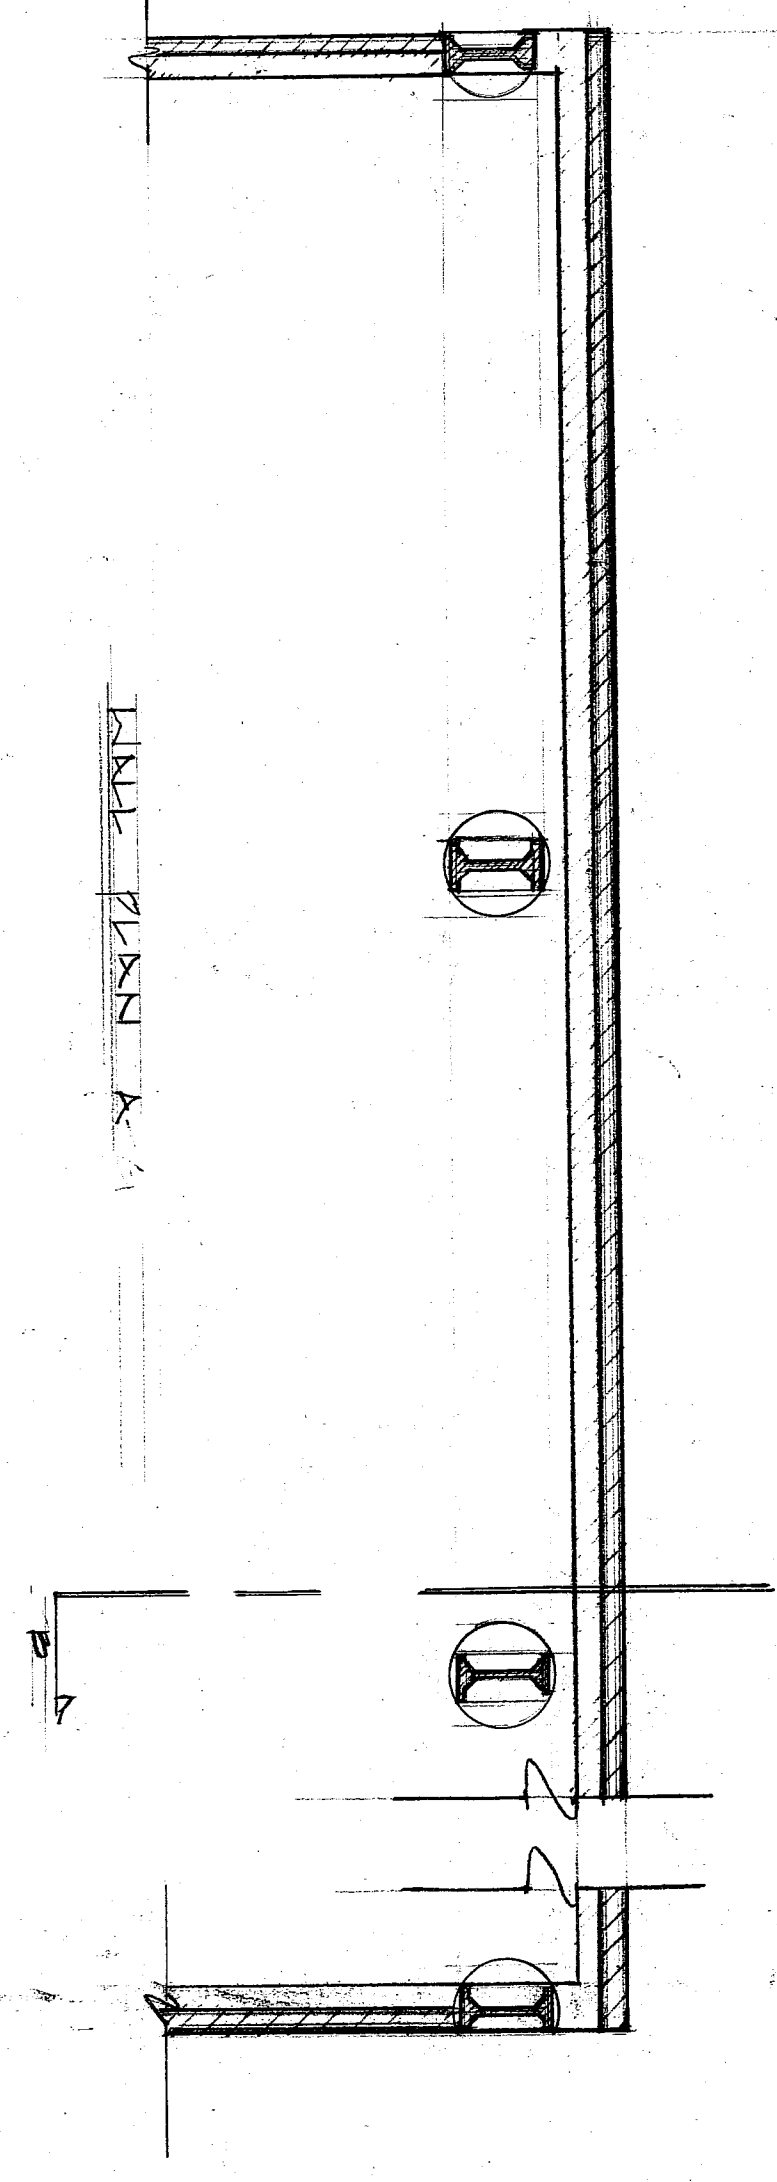


SIDE ELEVATION

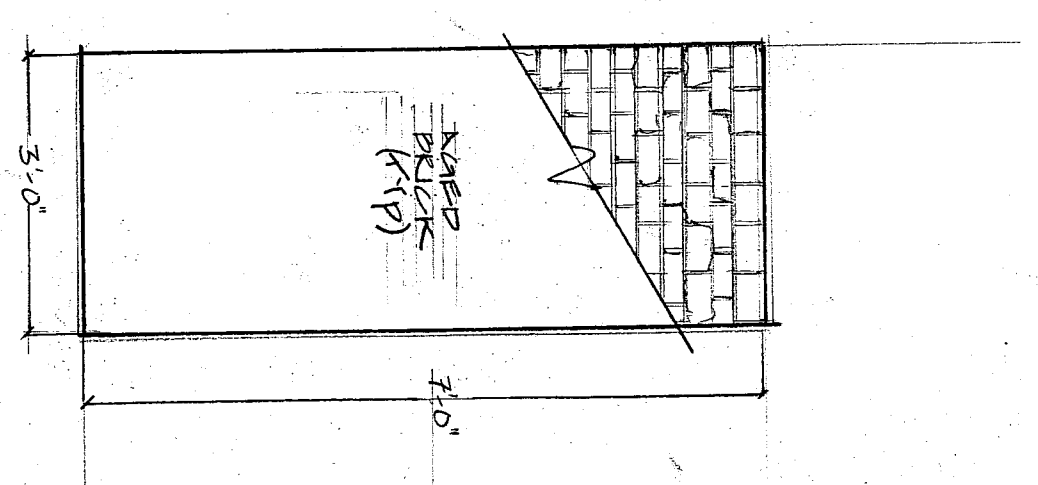

BASE

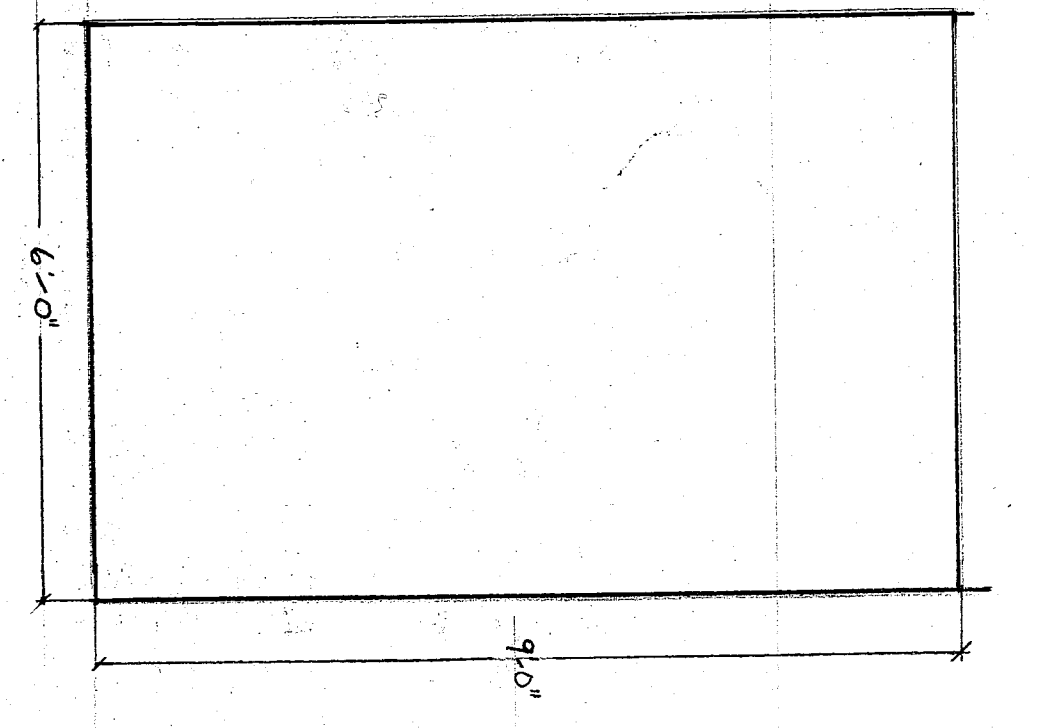


SHAFT

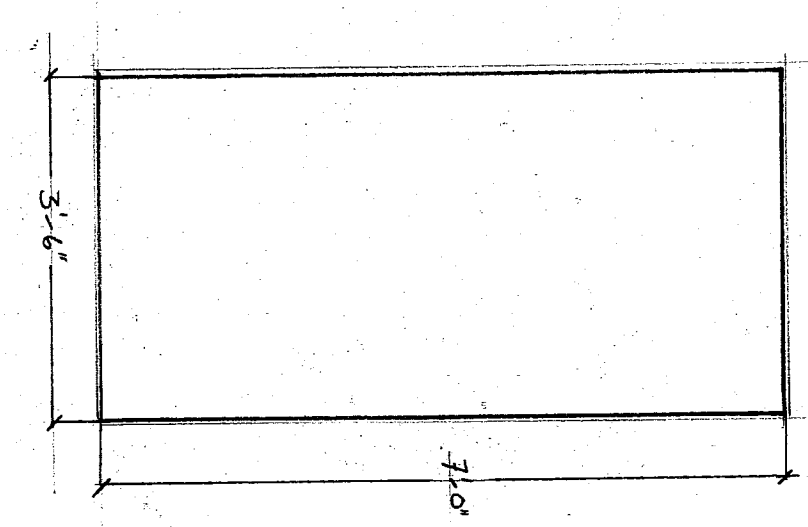

CAPITAL

NOTES:
ALL DIMENSIONS
SHOULD BE GIVEN
IN FEET AND INCHES
TO THE NEAREST
EIGHTH OF AN INCH
UNLESS OTHERWISE
NOTED

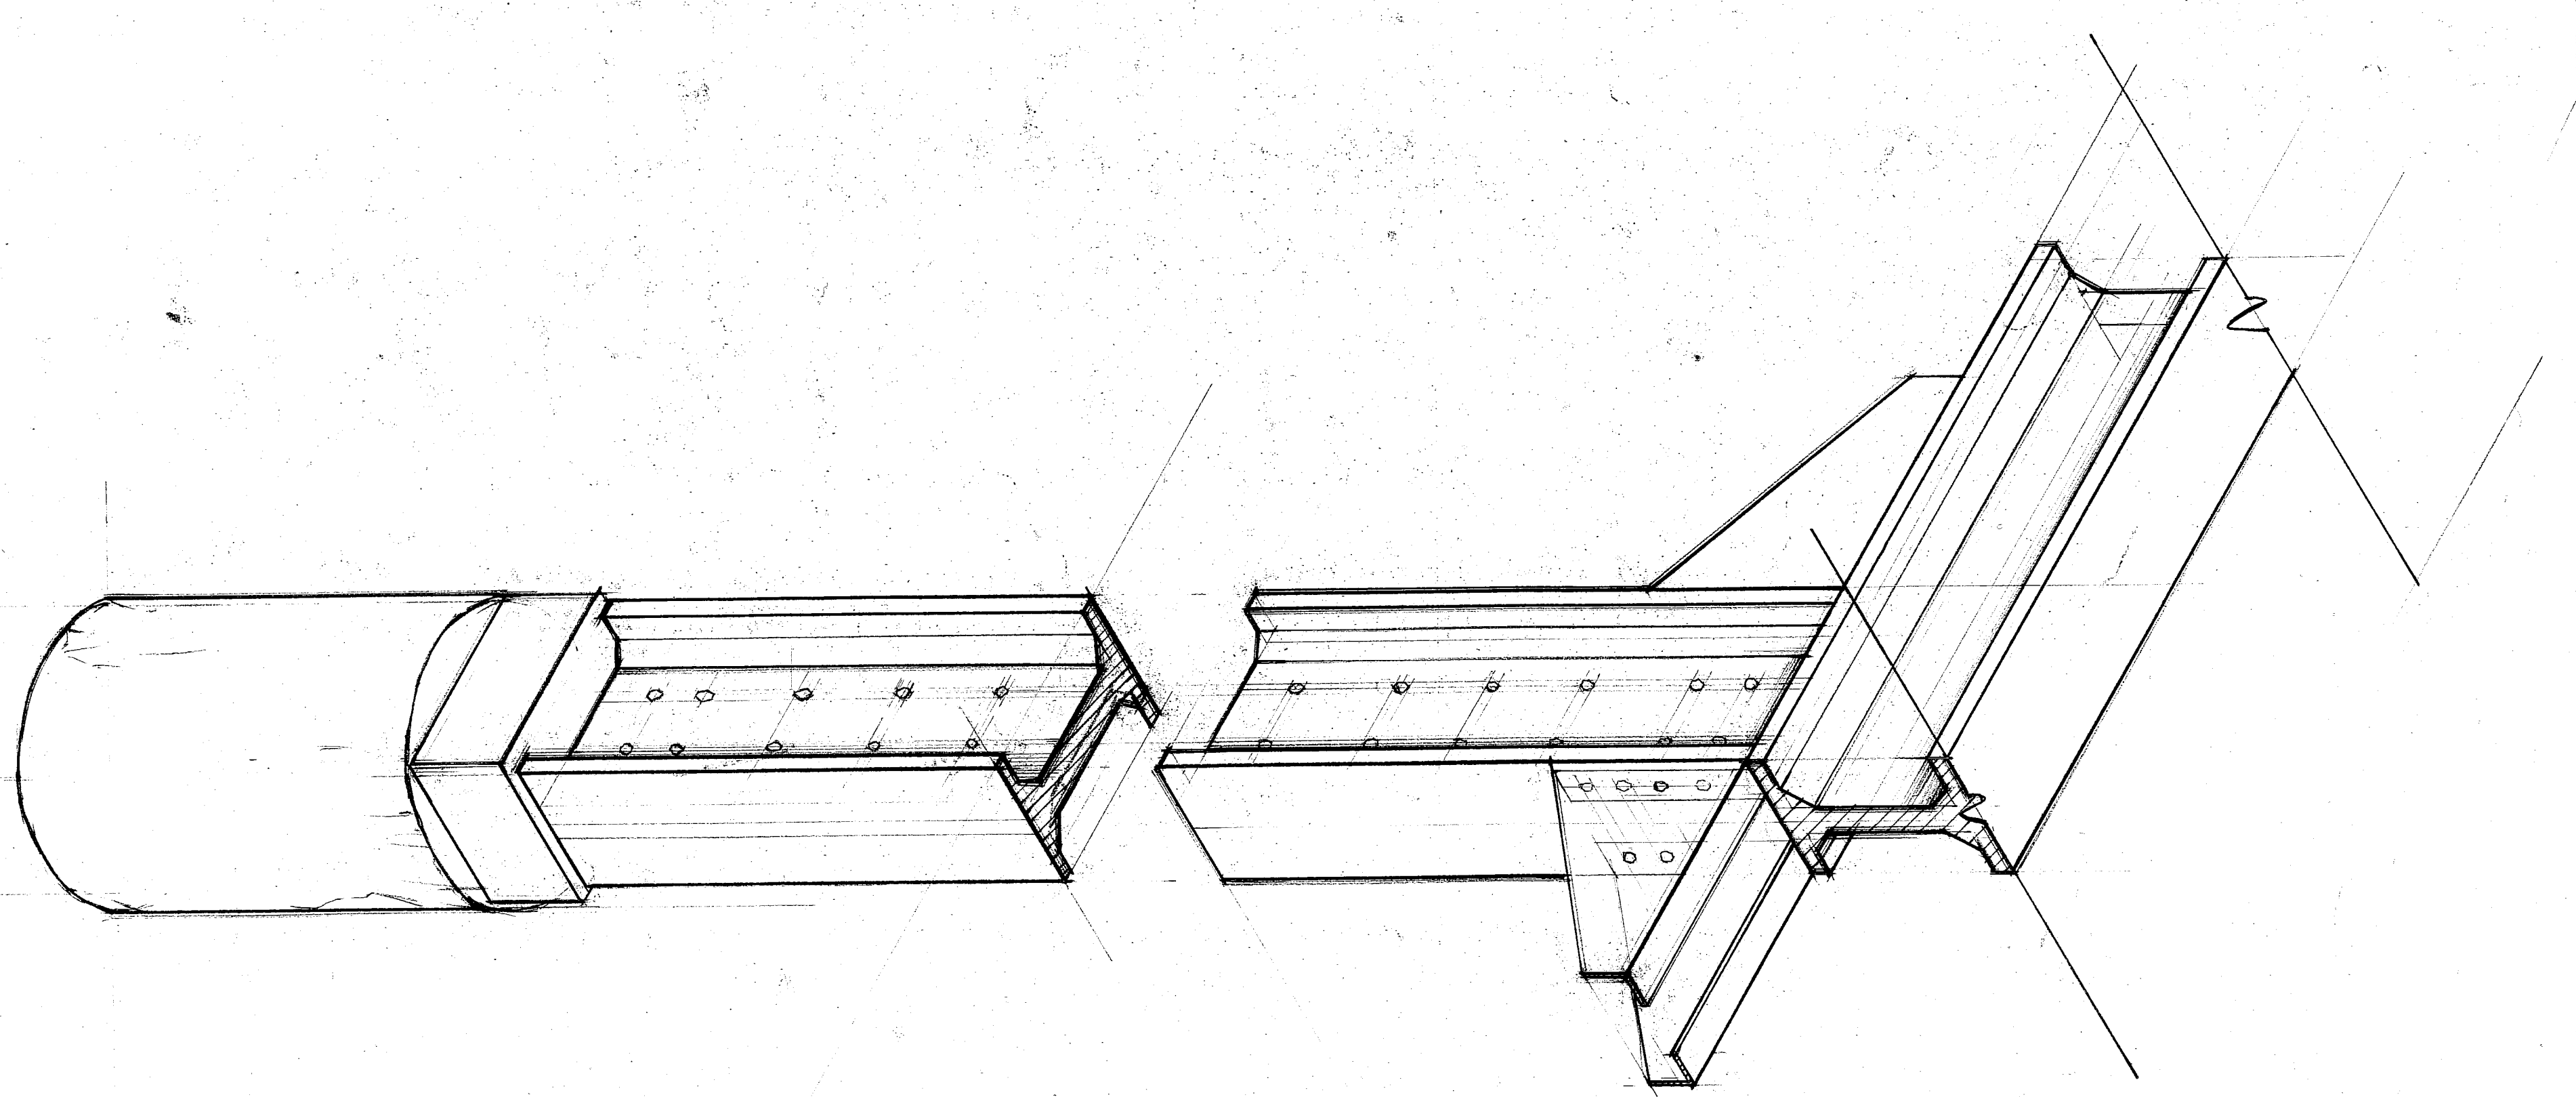

GENERAL OF
COLUMN + BASE
SCALE 1/8"=1'-0"